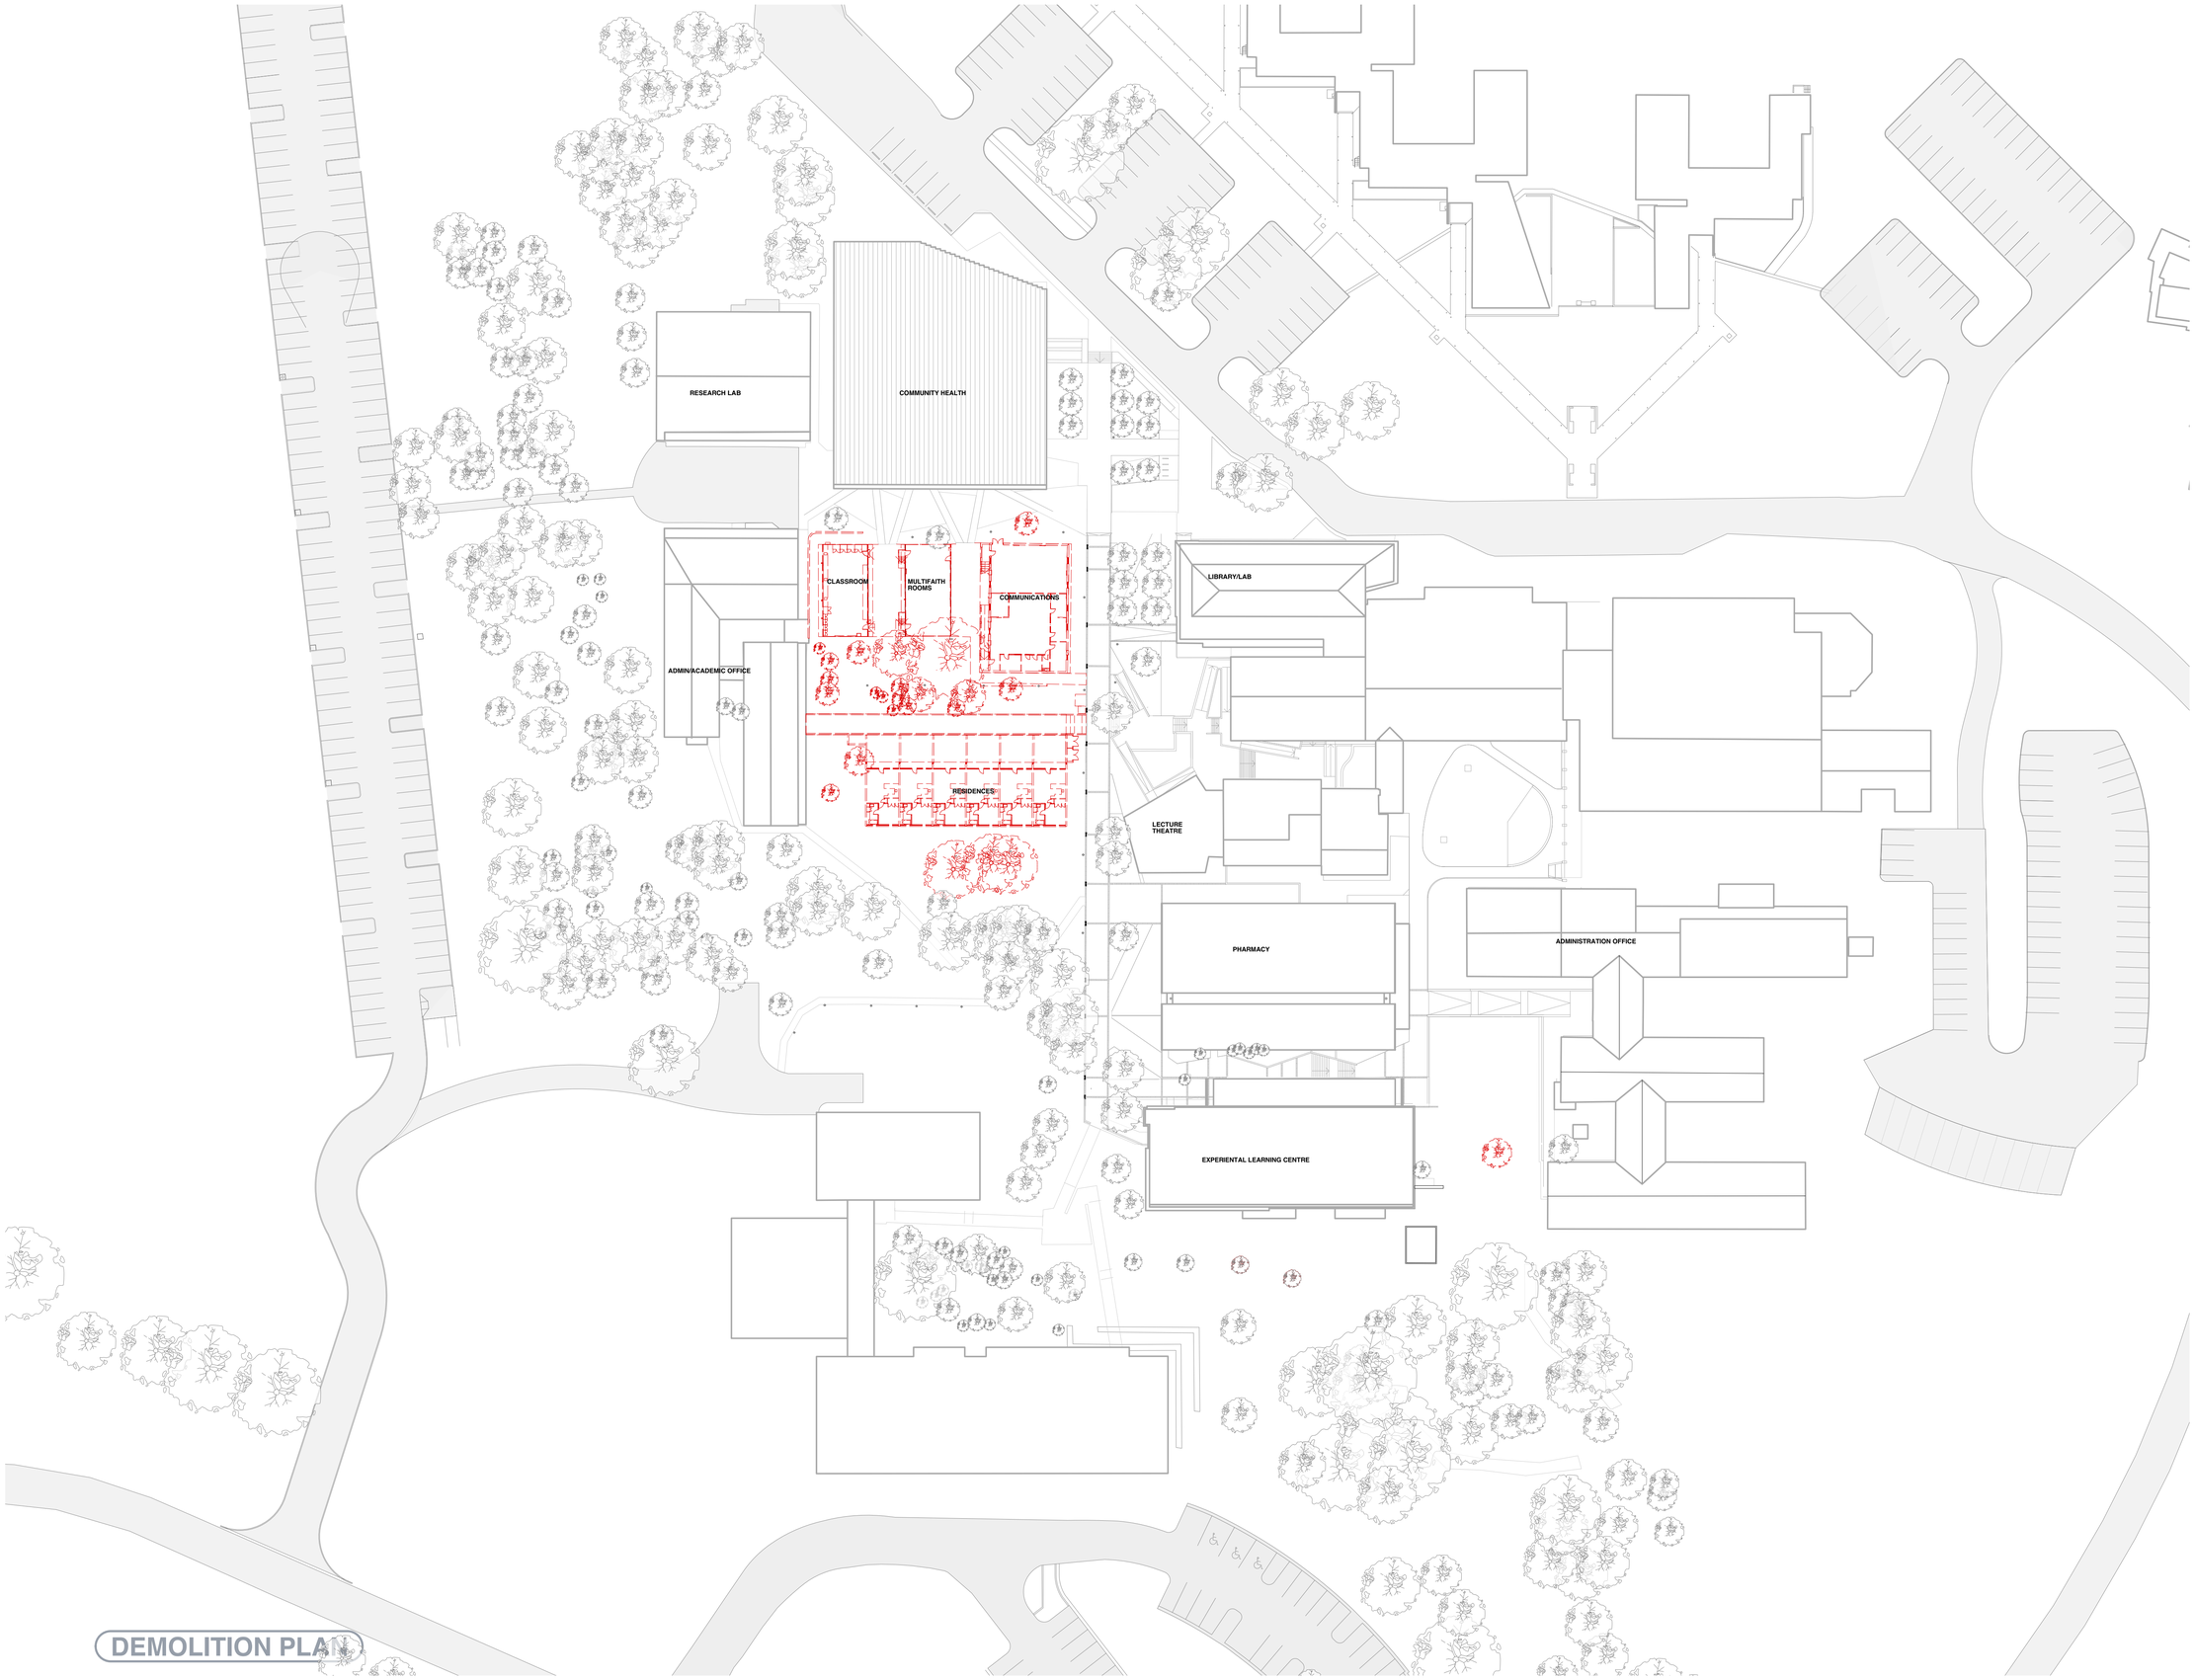

DEMOLITION PLAN

1:200@A1 1:400@A3

DA02
Demolition Plan

Academic Hub

CSU Orange Campus

29/3/19 DRAFT DA

brewster hjorth architects

21920 DA00 Site Plan.vwx